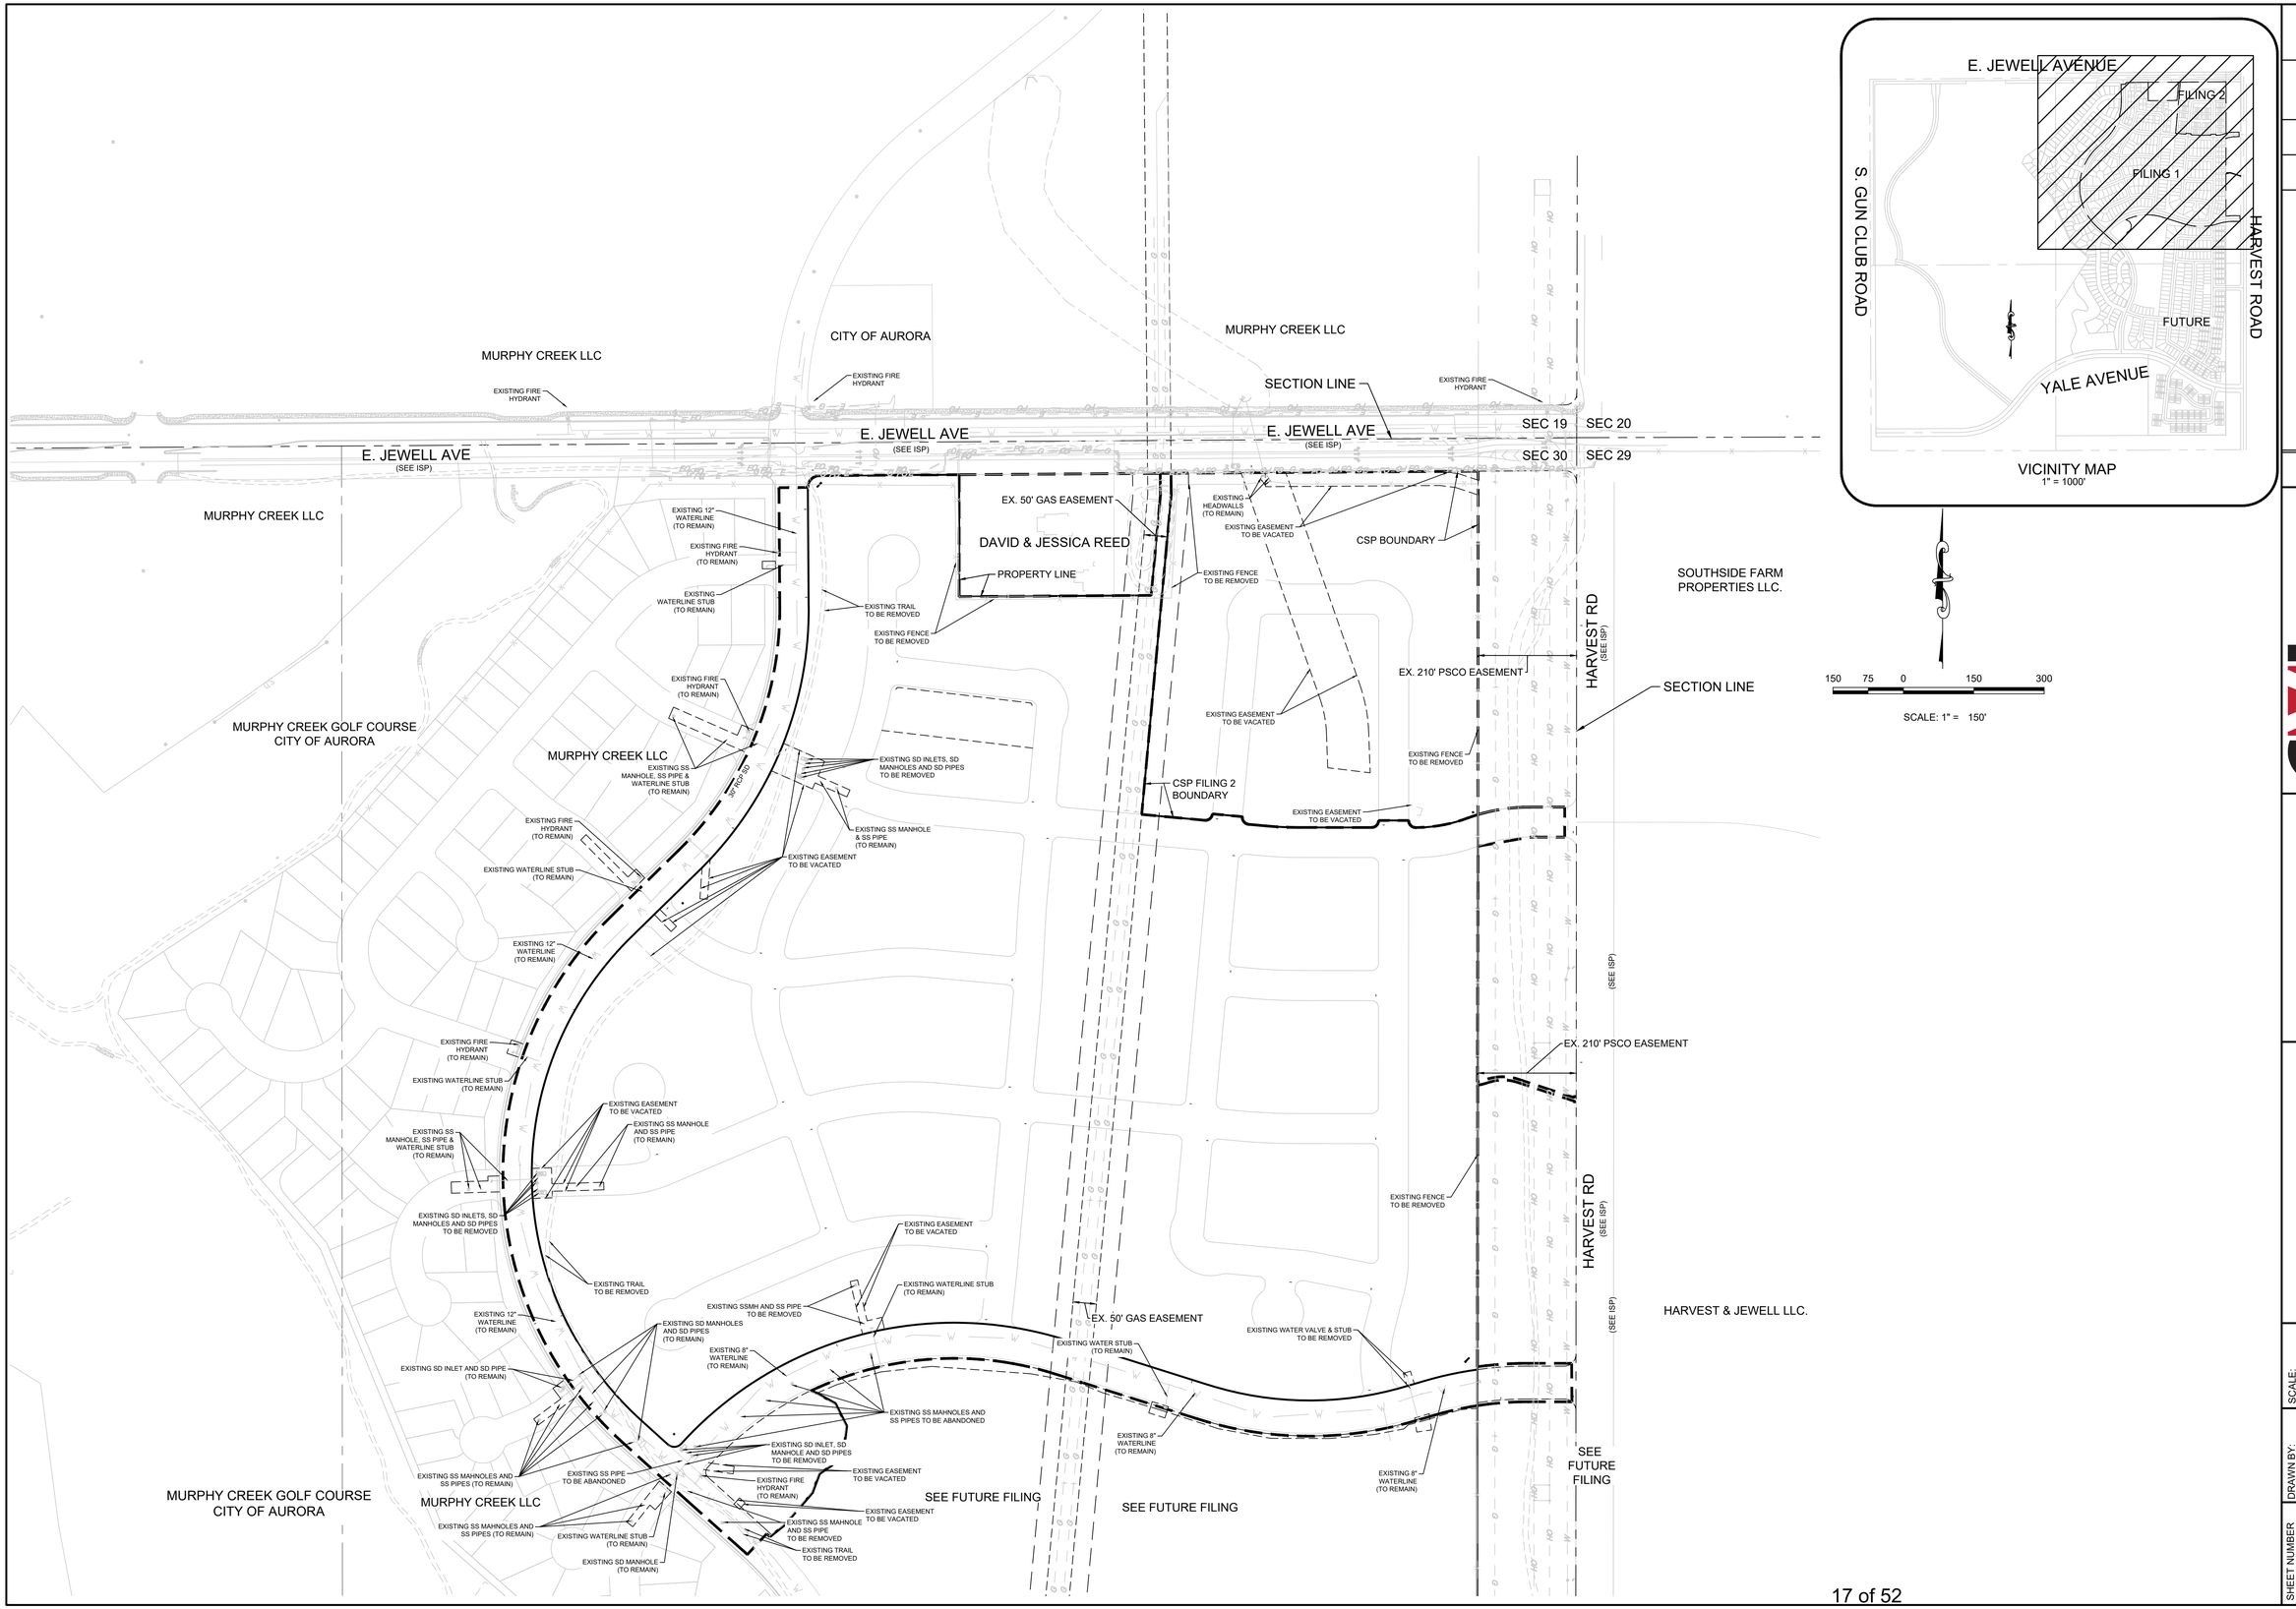

No.	Revisions	Date	Init.	Appr.	Date

CVL CONSULTANTS
10333 E. Dry Creek Rd
Suite 240
Englewood, CO 80112
Tel: 720-482-9526
CVLINC.NET

LENNAR CORPORATION
9781 S. MERIDIAN BLVD., SUITE 120
ENGLEWOOD, CO 80112
TEL: (303)-754-0600

HARVEST RIDGE
FILING NO. 1 - CONTEXTUAL SITE PLAN
CSP OVERALL DEMO PLAN

SCALE:	AS SHOWN	FILE NO:	8130323701
DRAWN BY:	RHR		
CHECKED BY:	SJK		
DATE:	OCTOBER 2019		

SHEET NUMBER 3.6

N:\PROJECTS\MURPHY CREEK FARMS - LENNAR\CAD\ENGINEERING\SHEET SETS\CSP 'VCSP OVERALL DEMO PLAN.DWG, STEPHENF, 10/22/2019 11:39 AM