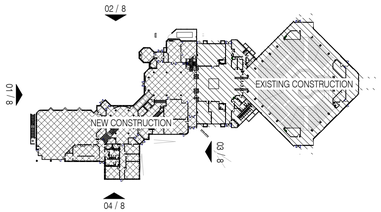

08 KEY PLAN

1" = 100'-0"

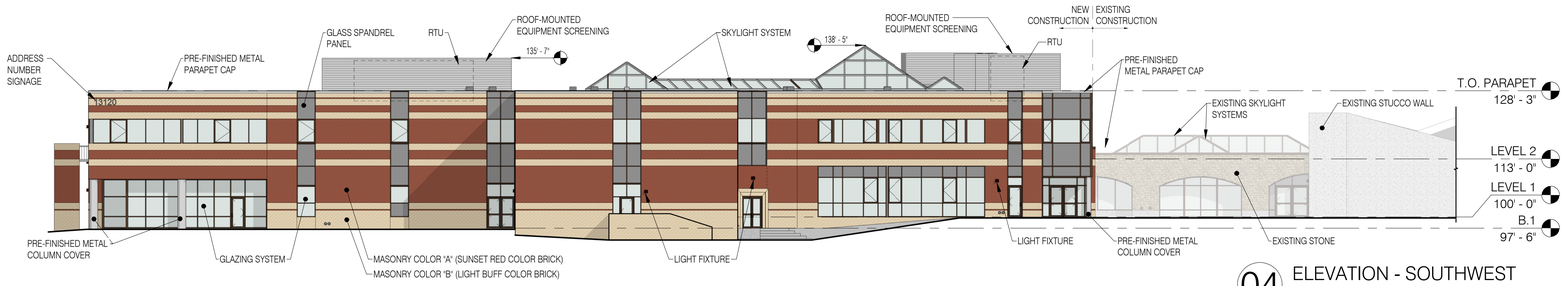

04 ELEVATION - SOUTHWEST

1/16" = 1'-0"

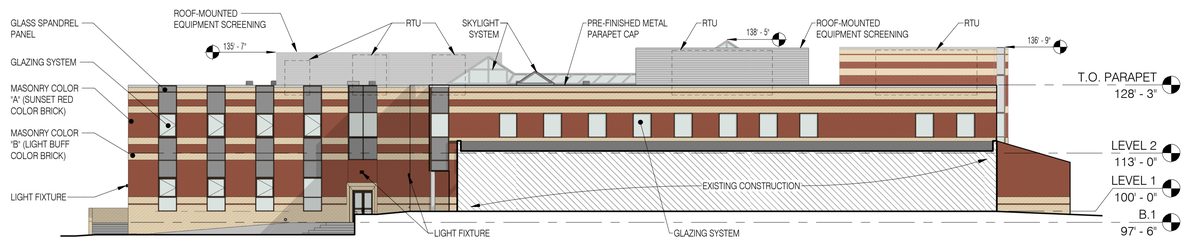

03 ELEVATION - SOUTHEAST

1/16" = 1'-0"

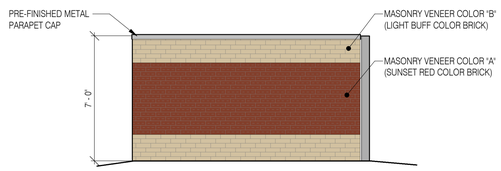

07 ENCLOSURE SOUTH ELEVATION

1/4" = 1'-0"

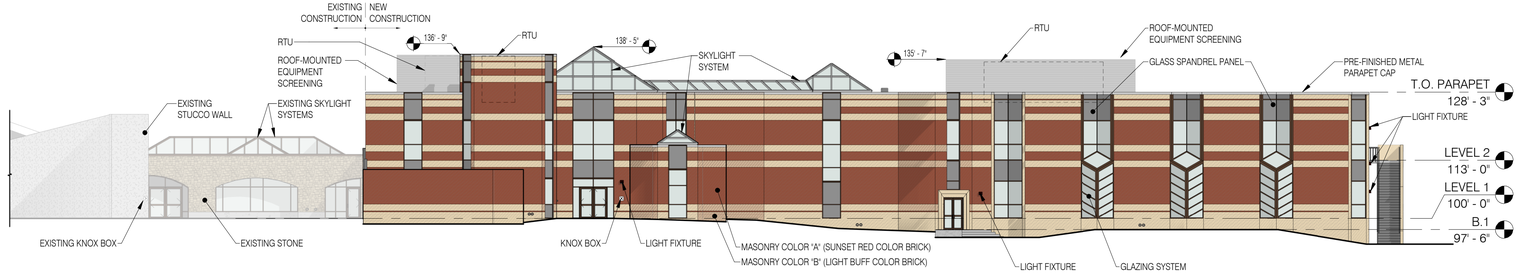

02 ELEVATION - NORTHEAST

1/16" = 1'-0"

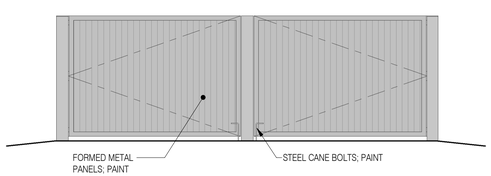

06 ENCLOSURE EAST ELEVATION

1/4" = 1'-0"

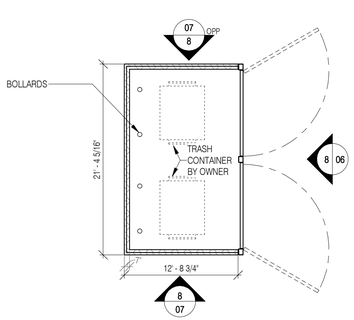

05 TRASH ENCLOSURE PLAN

1/8" = 1'-0"

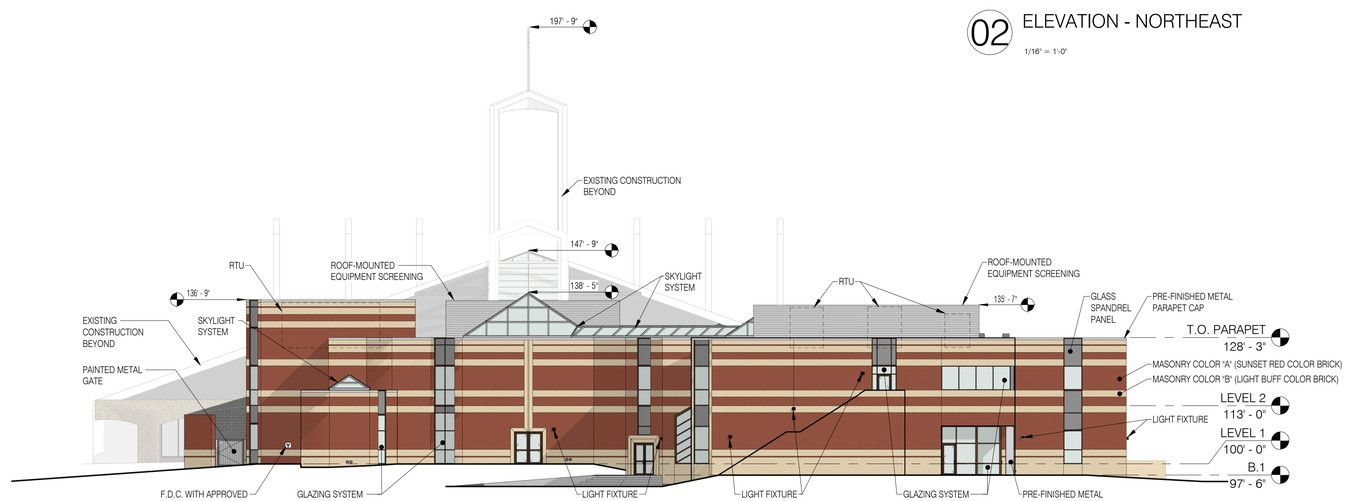

01 ELEVATION - NORTHWEST

1/16" = 1'-0"

IDG

INTEGRATION DESIGN GROUP

6890 WEST 52ND AVENUE, SUITE 230
ARVADA, COLORADO 80002

(303) 227 - 9453

INTEGRATIONDESIGNGROUP . COM

These documents are protected under current copyright law as instruments of professional service and shall not be reproduced without written consent of Integration Design Group, PC. The Architect disclaims any and all liability resulting from unauthorized or improper use of these documents.

© 2018

PRELIMINARY
-NOT FOR CONSTRUCTION-

QUEEN OF PEACE CATHOLIC PARISH

ADDITION & RENOVATION

13120 EAST KENTUCKY AVENUE | AURORA, CO | 80012

Δ ISSUE	DATE

8

CITY SUBMITTAL

PROJECT: 1619
QUEEN OF PEACE CATHOLIC PARISH