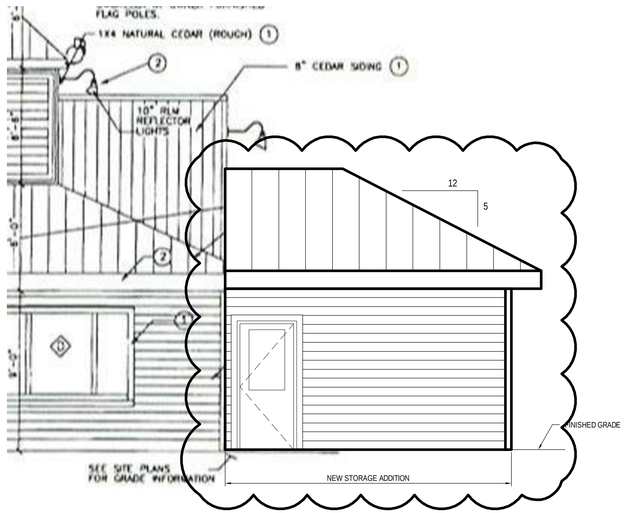

1 NORTH EXTERIOR ELEVATION
SCALE: 1/4" = 1'-0"

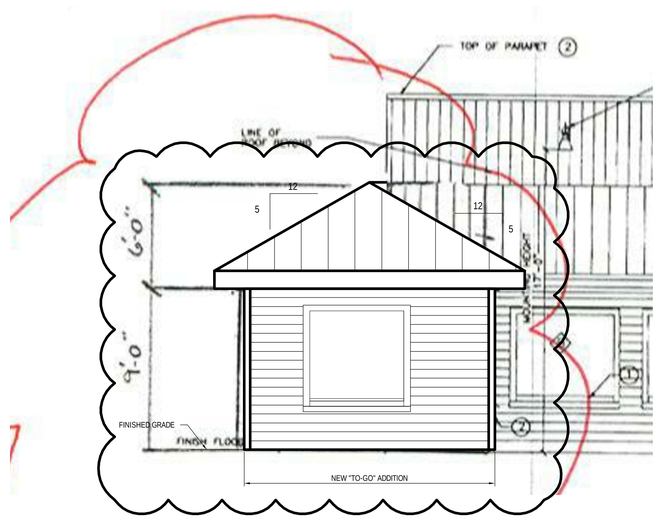

2 EAST EXTERIOR ELEVATION
SCALE: 1/4" = 1'-0"

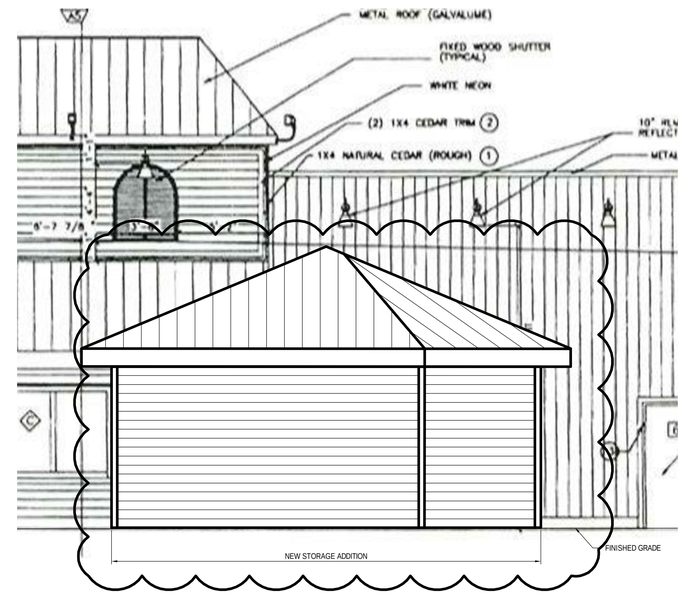

3 WEST EXTERIOR ELEVATION
SCALE: 1/4" = 1'-0"

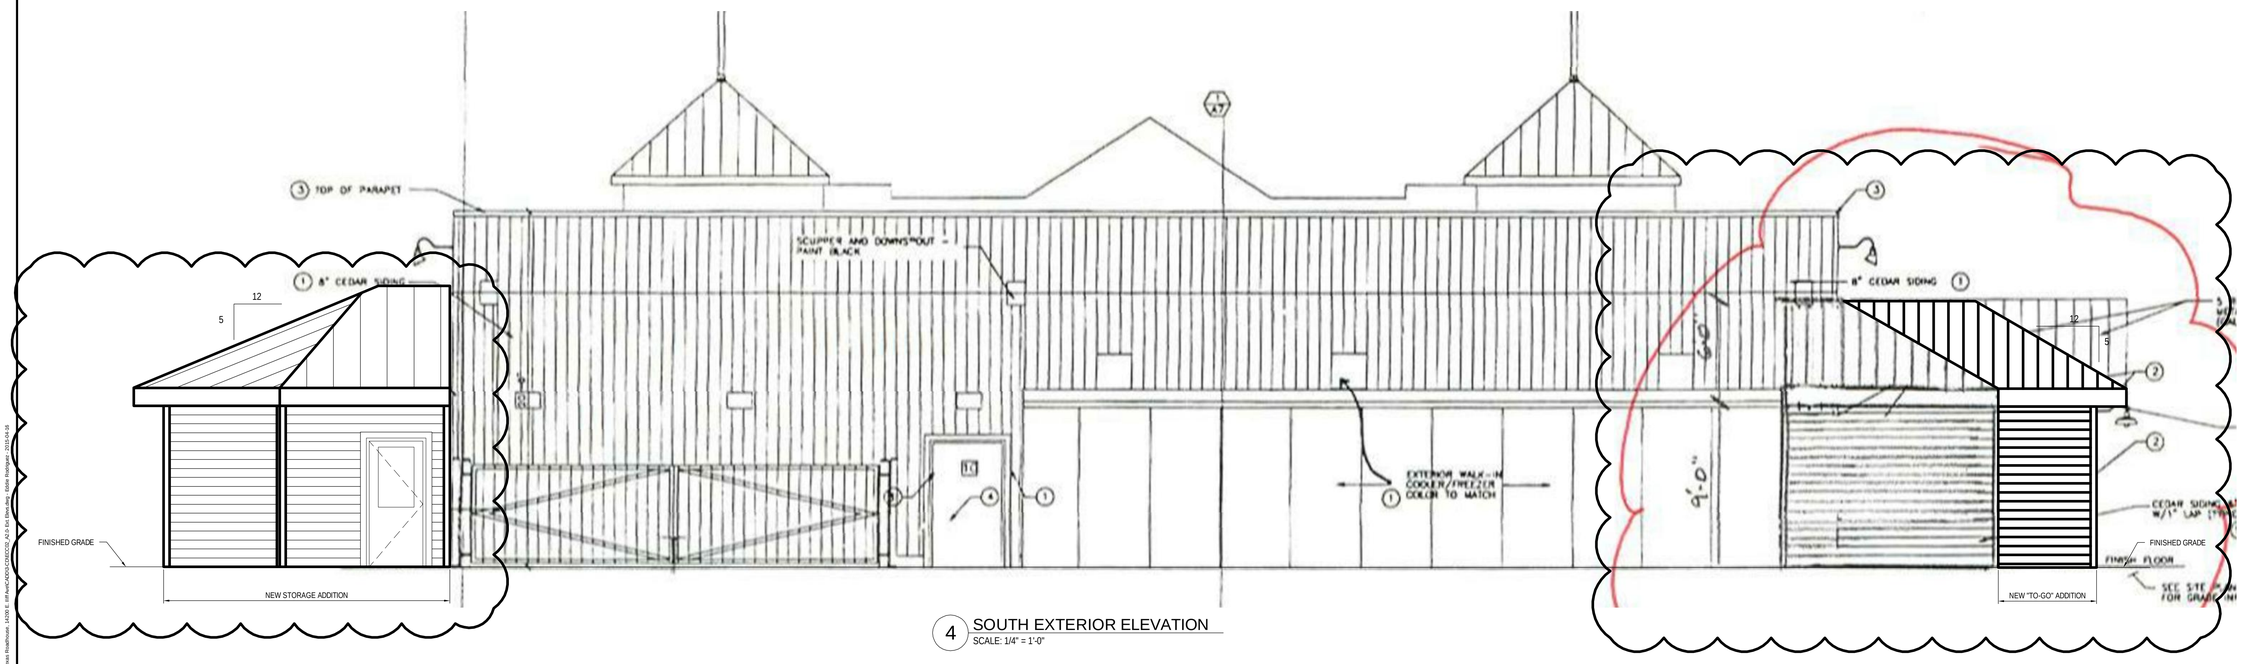

4 SOUTH EXTERIOR ELEVATION
SCALE: 1/4" = 1'-0"

Galloway
Planning. Architecture. Engineering.
6162 S. Willow Drive, Suite 320
Greenwood Village, CO 80111
303.770.8884 O
www.gallowayUS.com

©2016. Galloway & Company, Inc. All Rights Reserved

COPYRIGHT
THESE PLANS ARE AN INSTRUMENT OF SERVICE AND ARE THE PROPERTY OF GALLOWAY, AND MAY NOT BE DUPLICATED, DISCLOSED, OR REPRODUCED WITHOUT THE WRITTEN CONSENT OF GALLOWAY. COPYRIGHTS AND INFRINGEMENTS WILL BE ENFORCED AND PROSECUTED.

TEXAS ROADHOUSE
"TO-GO" & STORAGE ADDITIONS

14200 E. ILIFF AVE.
AURORA, CO 80014

#	Date	Issue / Description	Init.

Project No:	ECC000002.01
Drawn By:	ER
Checked By:	RAB
Date:	APRIL 2017

EXTERIOR ELEVATIONS

A2.0