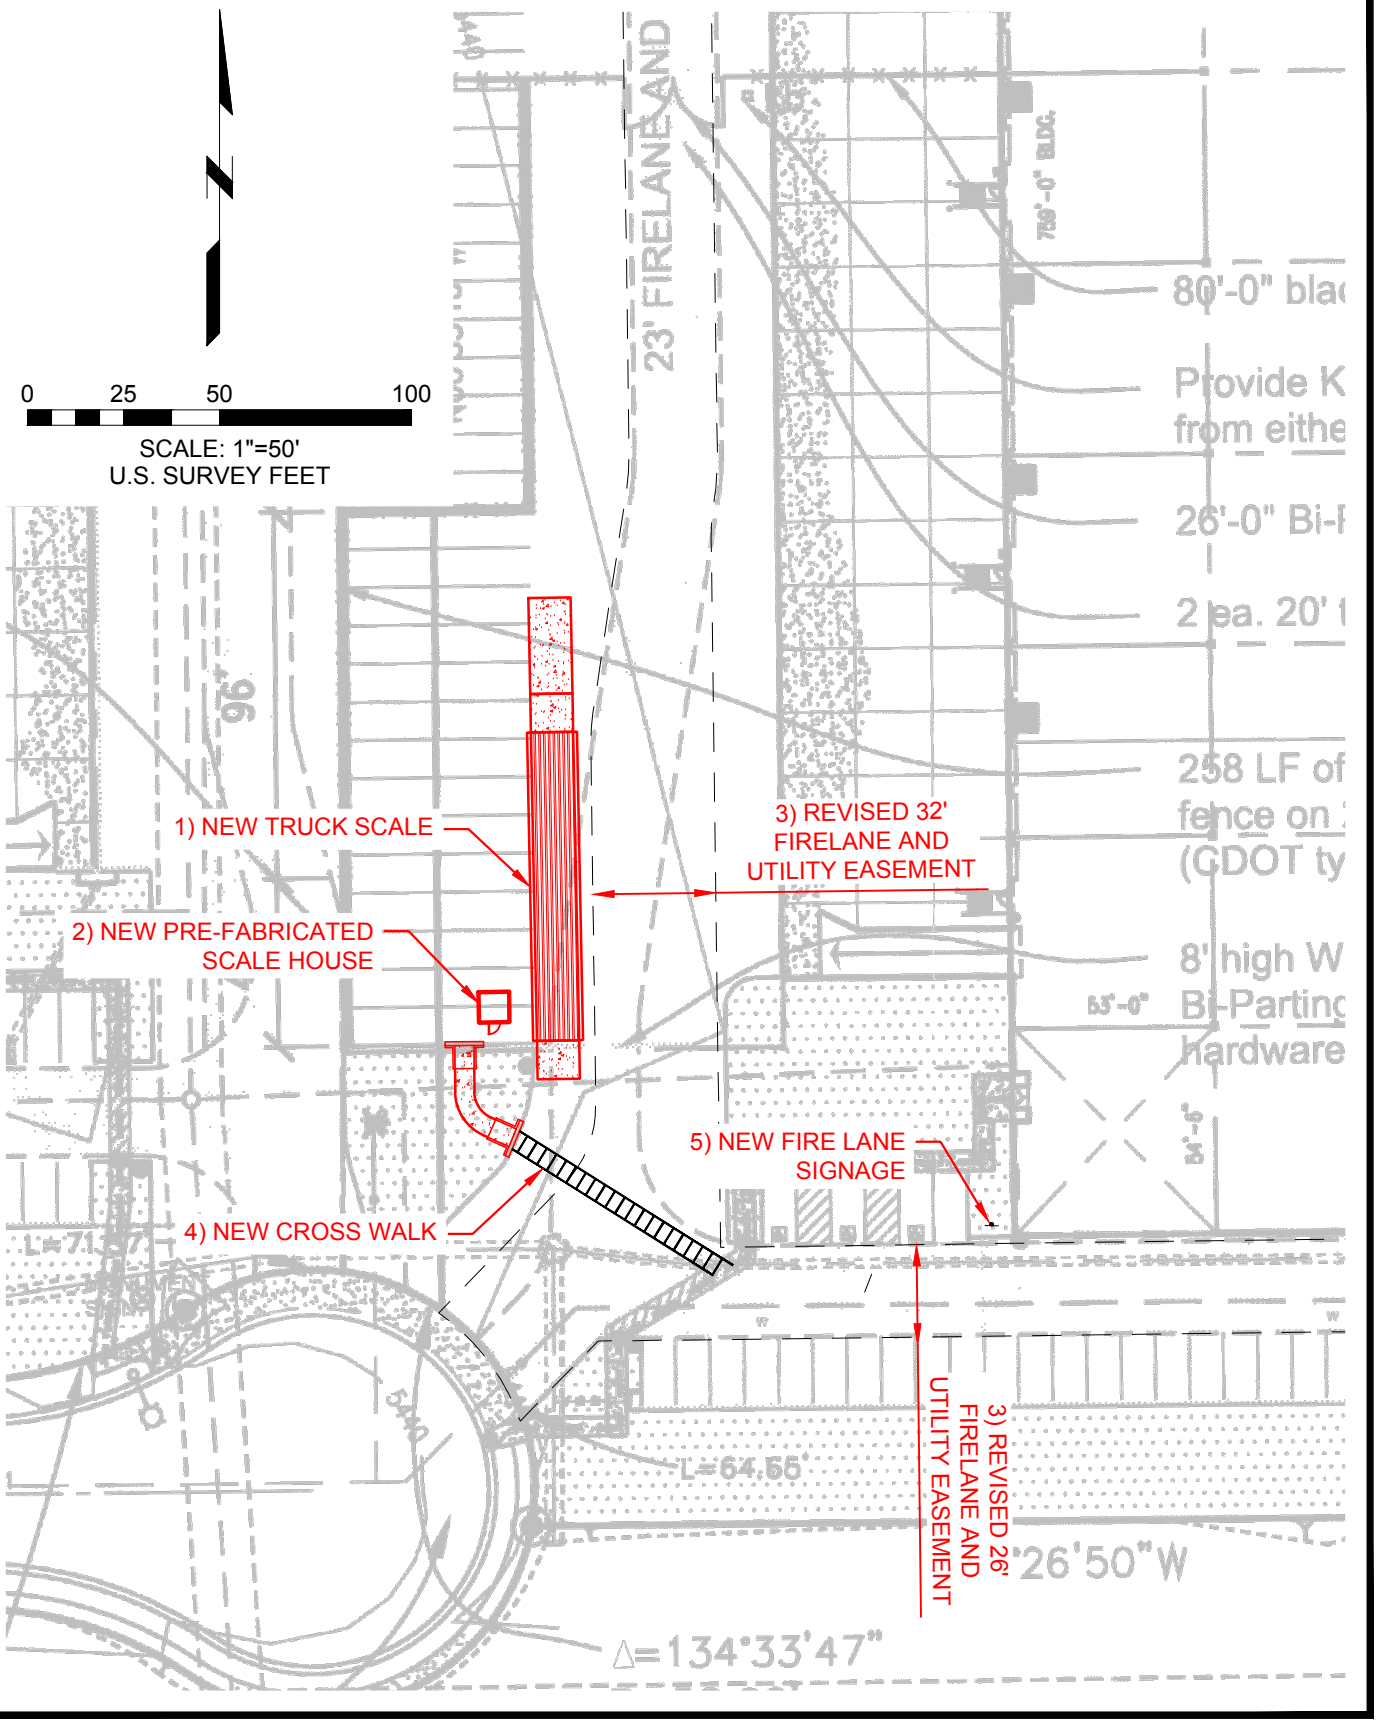

Farnsworth GROUP
1612 SPECHT POINT ROAD, SUITE 105
FORT COLLINS, COLORADO 80525
(970) 484-7477 / info@f-w.com

ANHEUSER-BUSCH
19755 E. 35th DR. AURORA, CO. 80011
AURORA MINOR AMENDMENT

Project No:	0170839.00
Book No:	
Drawn by:	DJM
Reviewed:	EC
Date:	11/07/2017

EX-1

tkrell | J:\2017\0170839.00 – AB Aurora Warehouse Site\DWG\Sheet Files\Minor Amendment.dwg | 8/17/2017 11:04 AM |